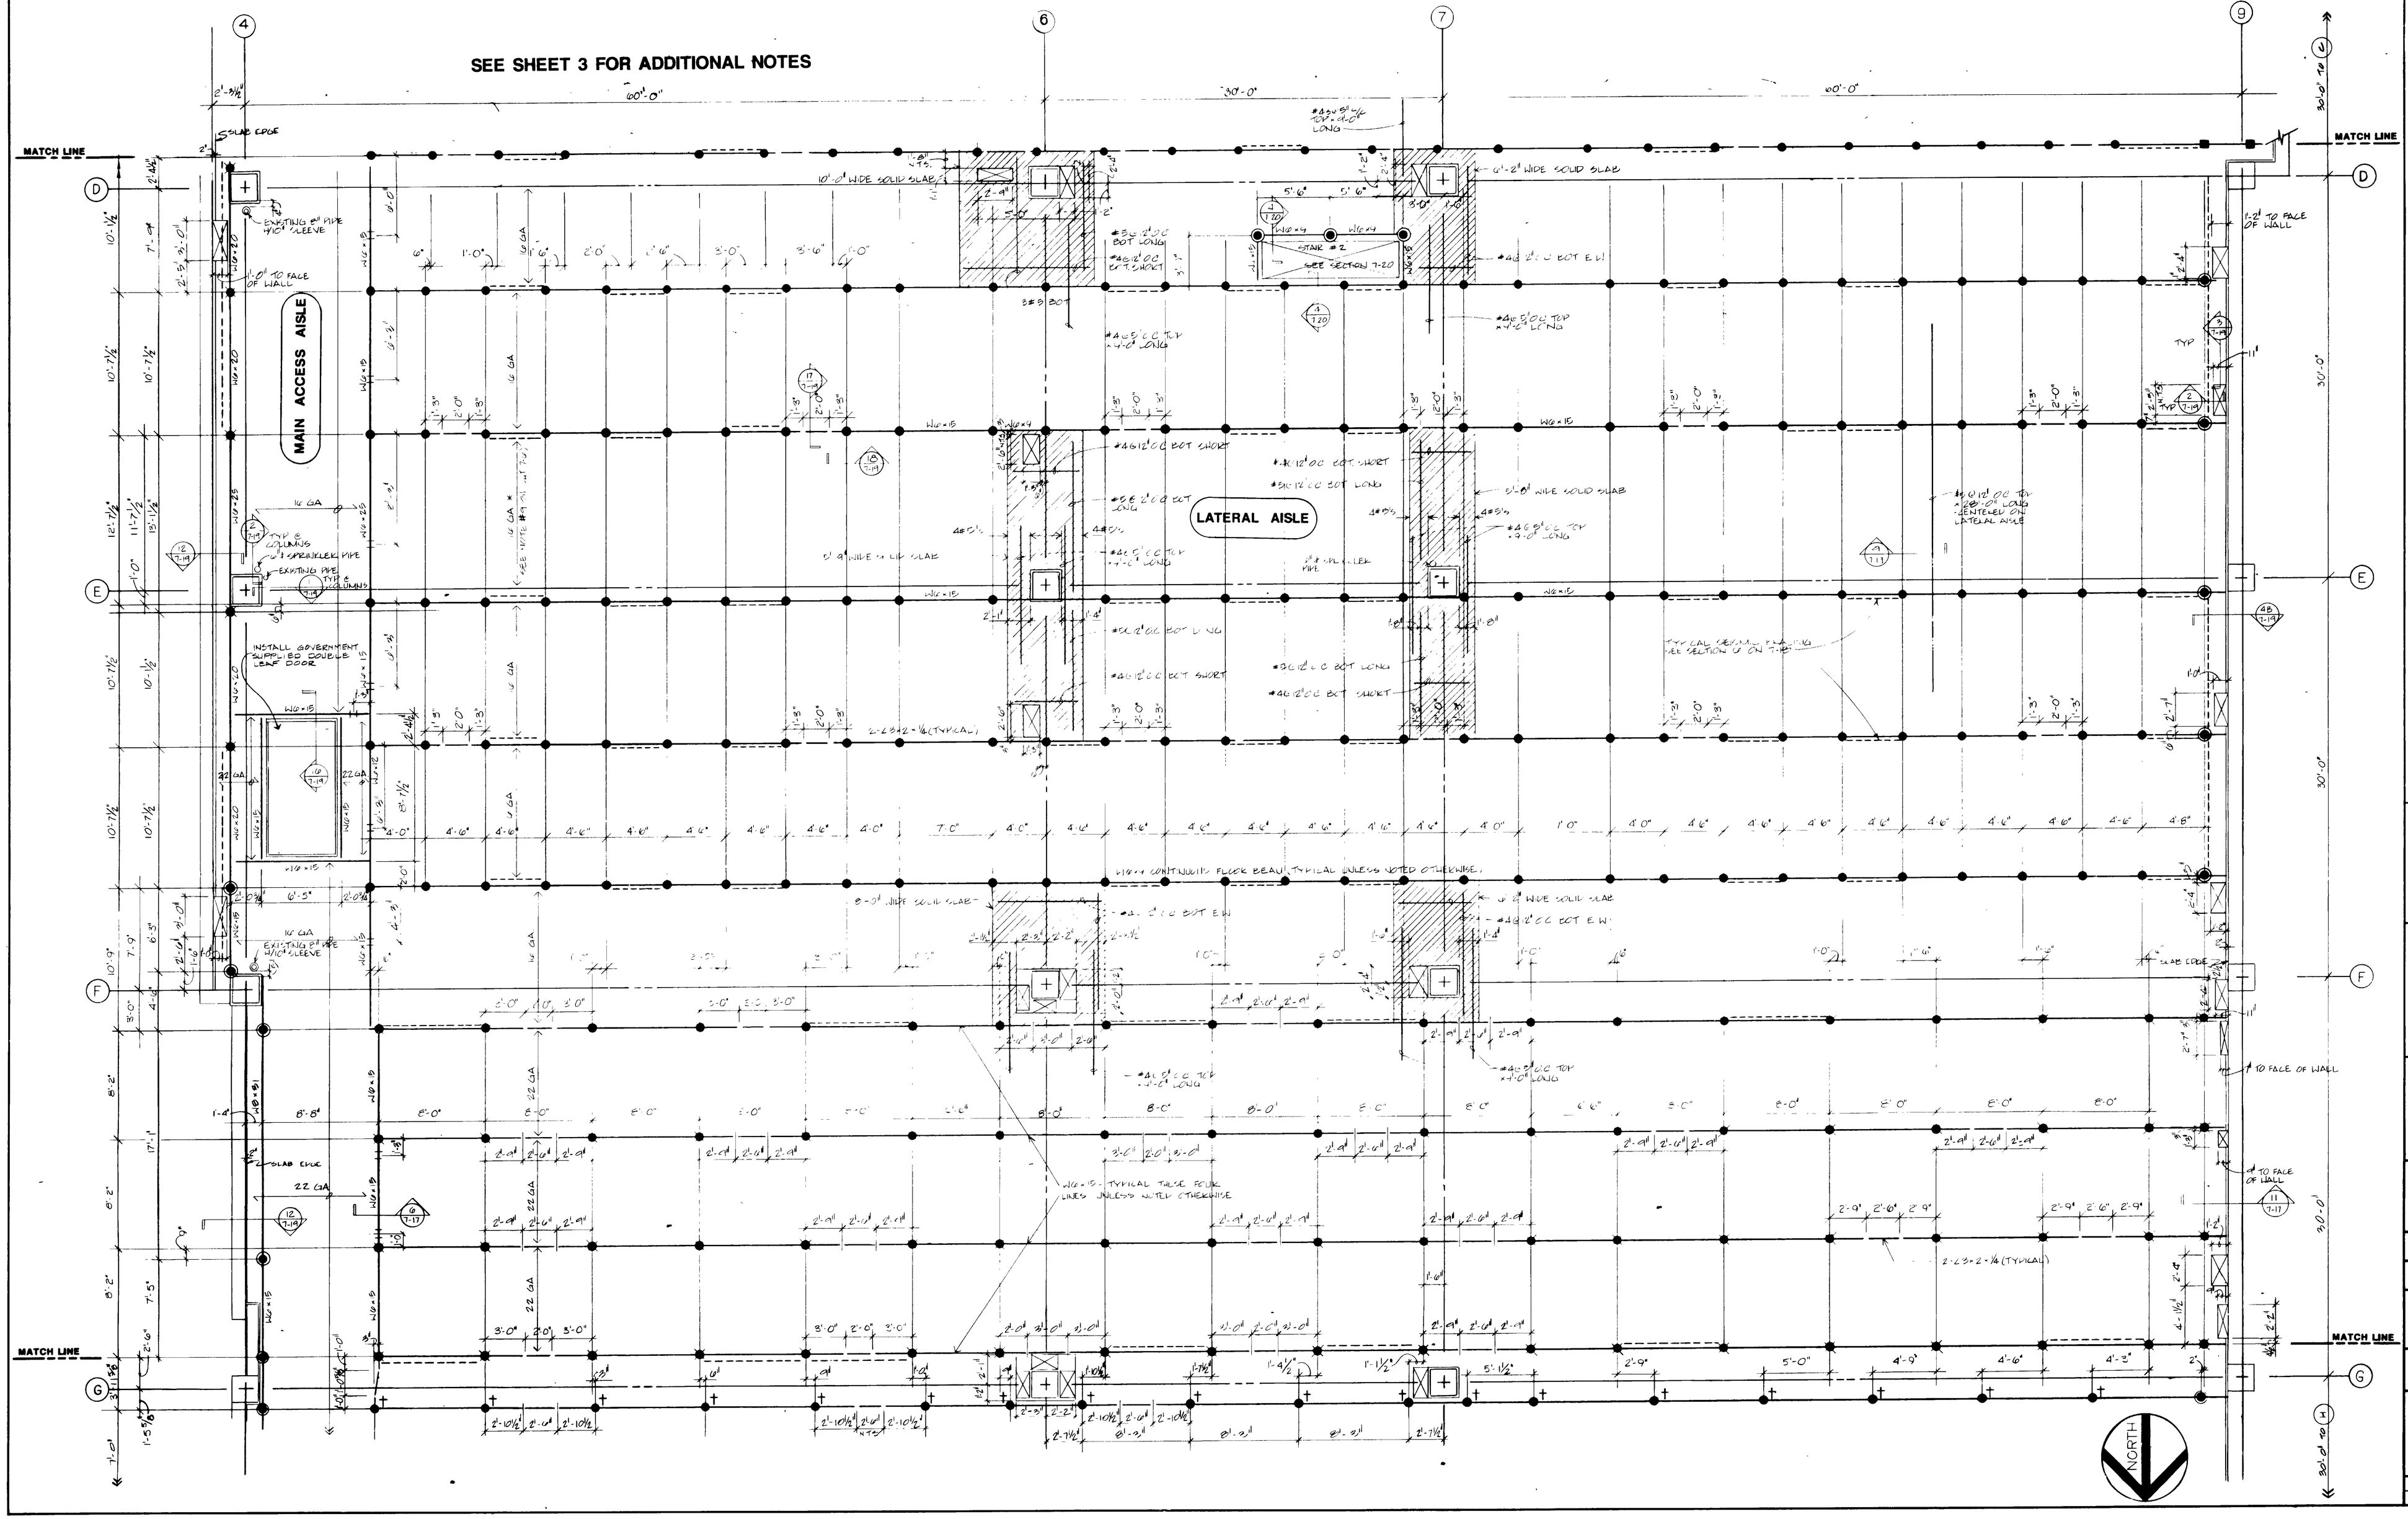

REFER TO ARCHITECTURAL DRAWINGS FOR STORAGE COMPONENT LAYOUT. STORAGE COMPONENTS ARE NOT A PART OF THIS CONTRACT.

UNLESS NOTED OTHERWISE, MINIMUM VERTICAL CLEARANCE OF 7'-0" MUST BE MAINTAINED.

COMPACTOR FRAMES, CANTILEVERED SHELVING, AND CABINETS ARE NOT A PART OF THIS CONTRACT.

COPYRIGHT 1988, CAGLEY & ASSOCIATES, INC.

"USE OF THIS DRAWING AS A BASE SHEET FOR SHOP OR ERECTION DRAWINGS IS ILLEGAL."

PROJECT NO. 87092

STATE OF MARYLAND REGISTERED PROFESSIONAL ENGINEER

6-13-88

CAUTION:
DRAWINGS MAY BE REDUCED

1 2 5 10 15
GRAPHIC SCALE 1/4" : 1'-0"

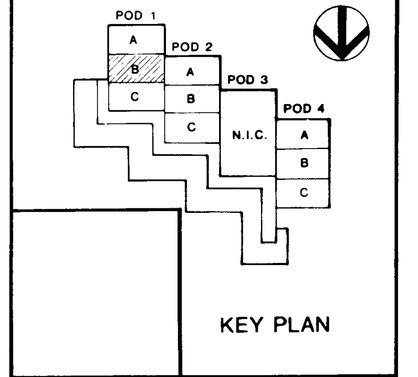

KEY PLAN

METCALF & ASSOC./ KCF Architects
Mueller Assoc., Inc. M/E Engineer
Cagley & Assoc., Inc. Structural Engineer

Approved	Arch	Struct.	Mech	Elect.

GENERAL SERVICES ADMINISTRATION
PUBLIC BUILDINGS SERVICE WASH., DC

BUILDING	Name	St MUSEUM SUPPORT CENTER
	Address	Street SILVER HILL ROAD
		City SUITLAND State MD
	Number	MD 01532Z
PROJECT	Description	MUSEUM SUPPORT CENTER
		STORAGE SYSTEM REPROCUREMENT
	Number	RMD 38074
DRAWING	Drawn By	Ckd By Date 6/9/88
	Title	POD 1 LEVEL 3 SECTION B
	Type	
	Number	7 Type / Series / 5 Sequence
A-E Construction	Contract Number	GS 11B 99021